M. A. R. 57 (Rule 116) No. E

Measurement Book

493063

Serial No. .....

Name of work ..... Kenchenahalli

Name of Contractor or nature of Agency .....

Date of commencement of work .....

Date	Full description, etc. of work	Dimensions				Contents	Reference to last Measurement
		Number 3	Length 4	Breadth 5	Depth 6		8

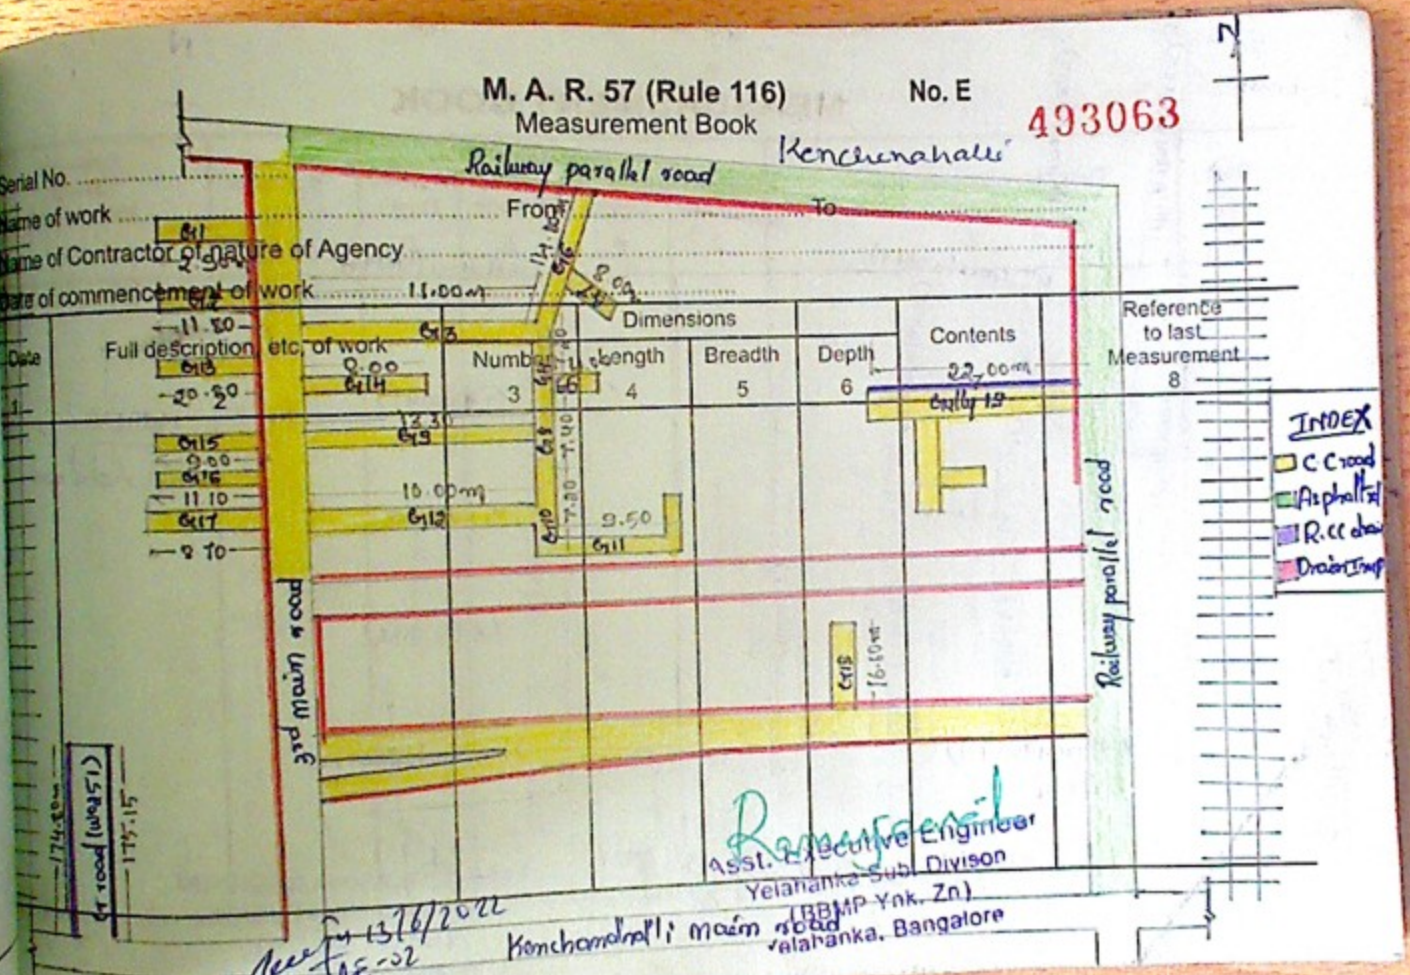

Ramyasri
Asst. Executive Engineer
Yelahanka Sub Division
(RBMP Ynk. Zn)
Yelahanka, Bangalore

Recd on 13/6/2022
AE-02
Kenchenahalli main road

MEASUREMENT BOOK

Date	Full description, etc. of work	Number	Length	Breadth	Depth	Contents	Reference to last Measurement
				Dimensions			
1	2	3	4	5	6	7	8

Intro layout

K-E-B. layout

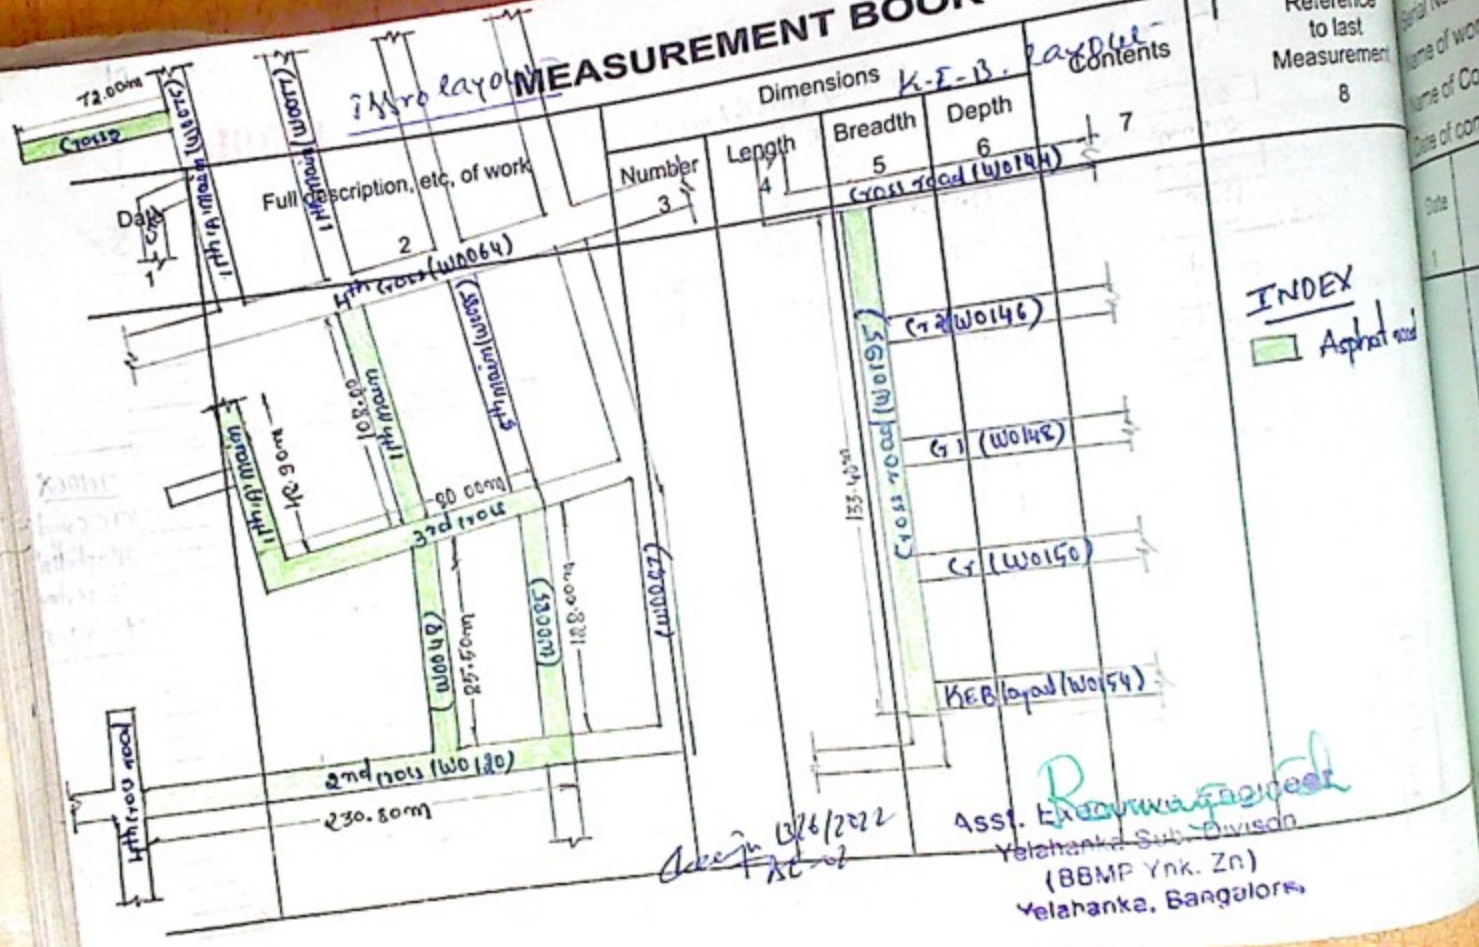

Assy. Engineer
Yelahanka Sub Division
(BBMP Ynk. Zn)
Yelahanka, Bangalore.

Assign 13/6/2022
AE

Serial No.
Name of work
Name of Contractor or Agency
Date of commencement of work

Date	Full description, etc. of work
1	2

5th cross road (W0069)

M. A. R. 57 (Rule 116) No. E 493064
Measurement Book

Serial No. .....
Name of work ..... From ..... To .....
Name of Contractor or nature of Agency .....
Date of commencement of work .....

Date	Full description, etc, of work	Dimensions				Contents	Reference to last Measurement
		Number	Length	Breadth	Depth		
1	2	3	4	5	6	7	8
							INDEX Asphat road

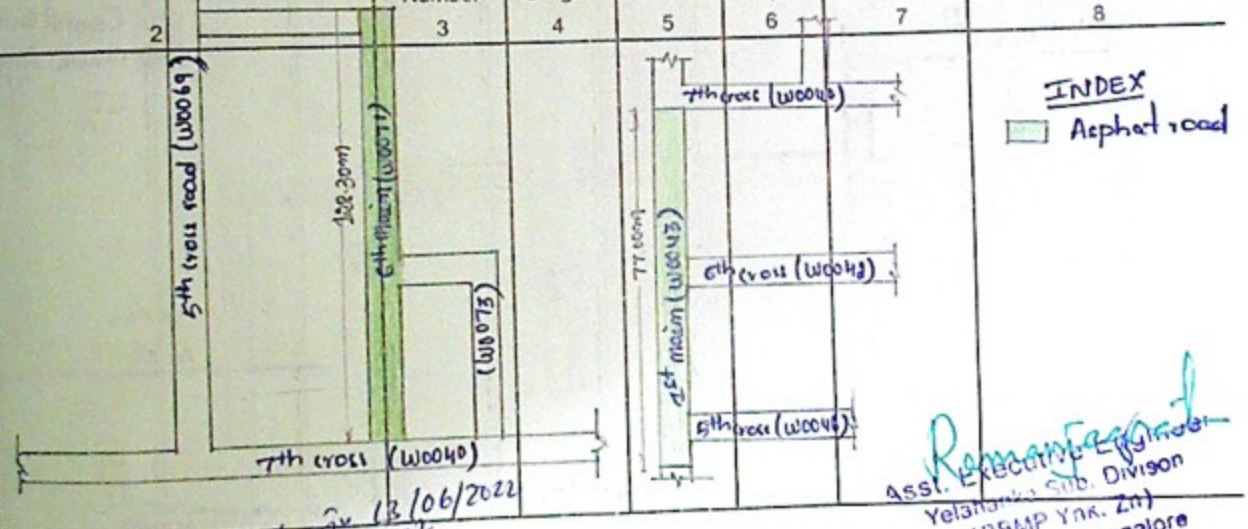

13/06/2022
AE-02

Asst. Executive Engineer
Yelahanka Sub. Division
(BBMP Ynk. Zn)
Yelahanka, Bangalore

MEASUREMENT BOOK

Date	Full description, etc, of work	Dimensions				Contents	Reference to last Measurement
		Number	Length	Breadth	Depth		
1	2	3	4	5	6	7	8

Harvalli village

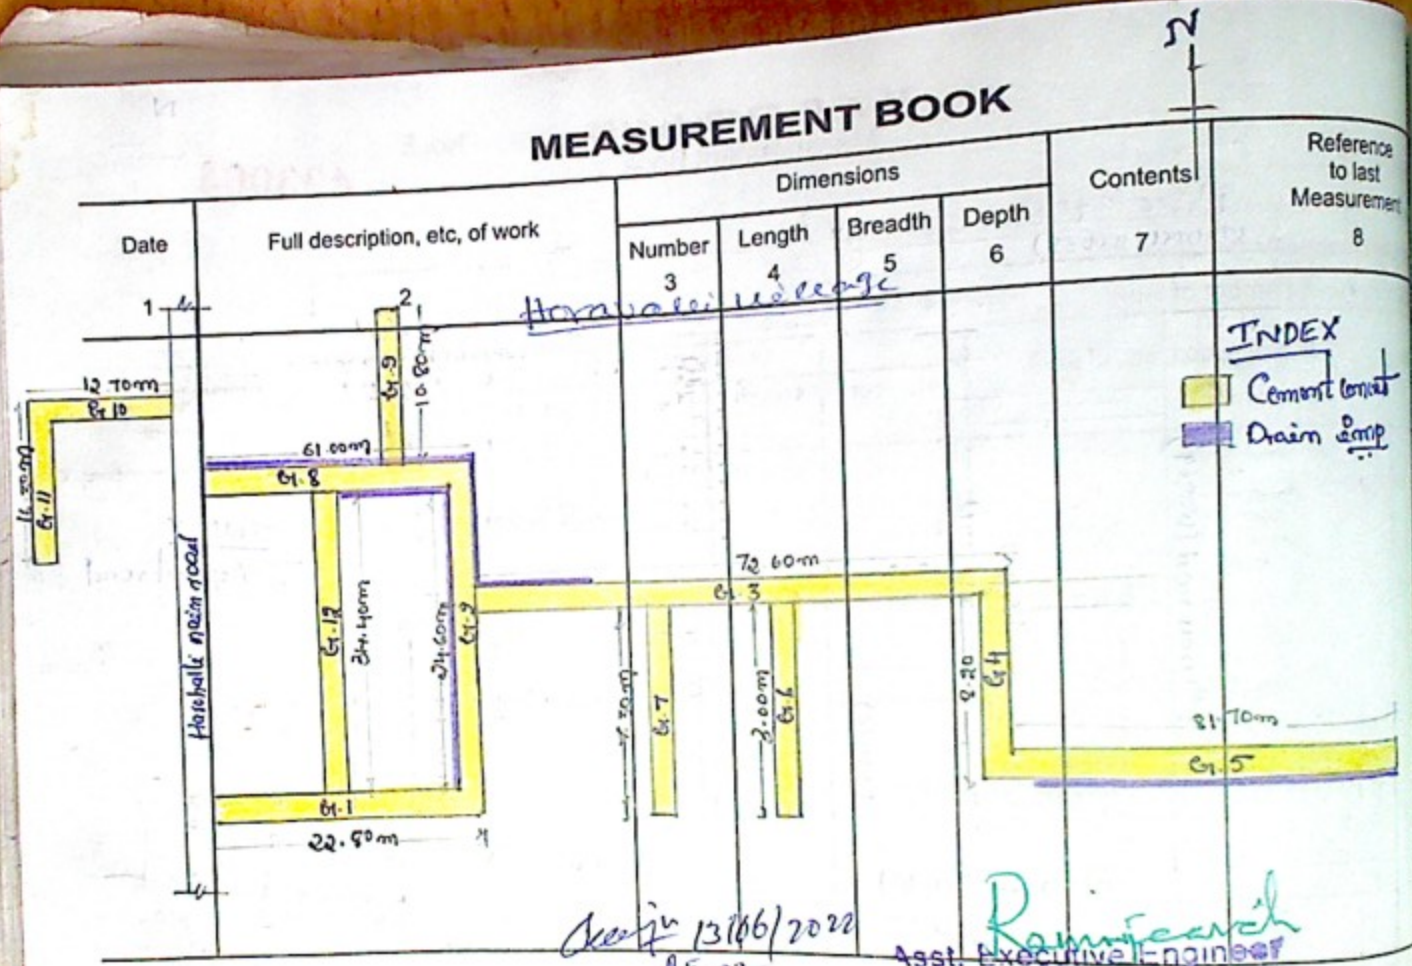

13/06/2022
AE-02

Asst. Executive Engineer
Yelahanka Sub. Divison
(BBMP Ynk. Zn)
Yelahanka, Bangalore

Serial No.
Name of work
Name of Contractor of natu
Date of commencement of

Date	Full description
1	2

Doddaballapura main road

M. A. R. 57 (Rule 116)
Measurement Book

No. E 493065

Serial No. .....
Name of work ..... From ..... To .....
Name of Contractor of nature of Agency .....
Date of commencement of work ..... Nagenahalli Ward

Date	Full description, etc, of work	Number	Dimensions: Length	Dimensions: Breadth	Depth	Contents	Reference to last Measurement
1	2	3	4	5	6	7	8
	Nagenahalli main road						
	Doddaballapura main road		7.00	42.50			
	Cr 1		119.00				
	Cr 2						

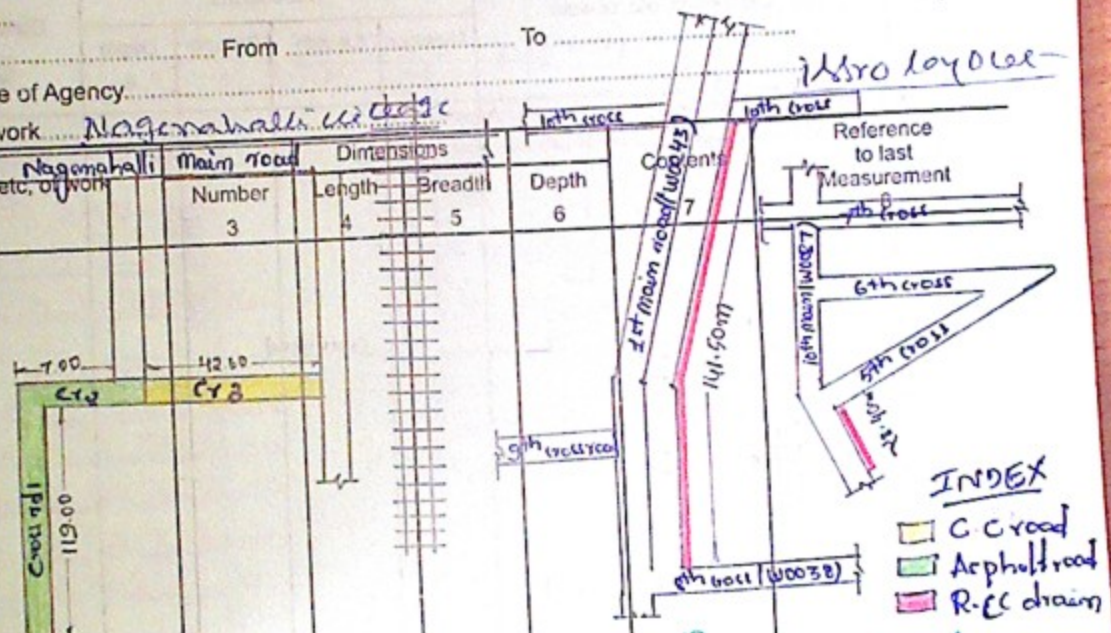

13/6/2022
AE-01

Asst. Executive Engineer
Yelahanka Sub. Division
(BBMP Ynk. Zn)
Yelahanka, Bangalore

MEASUREMENT BOOK

Date	Full description, etc, of work	Dimensions: Number	Length	Breadth	Depth	Contents	Reference to last Measurement
1	2	3	4	5	6	7	8

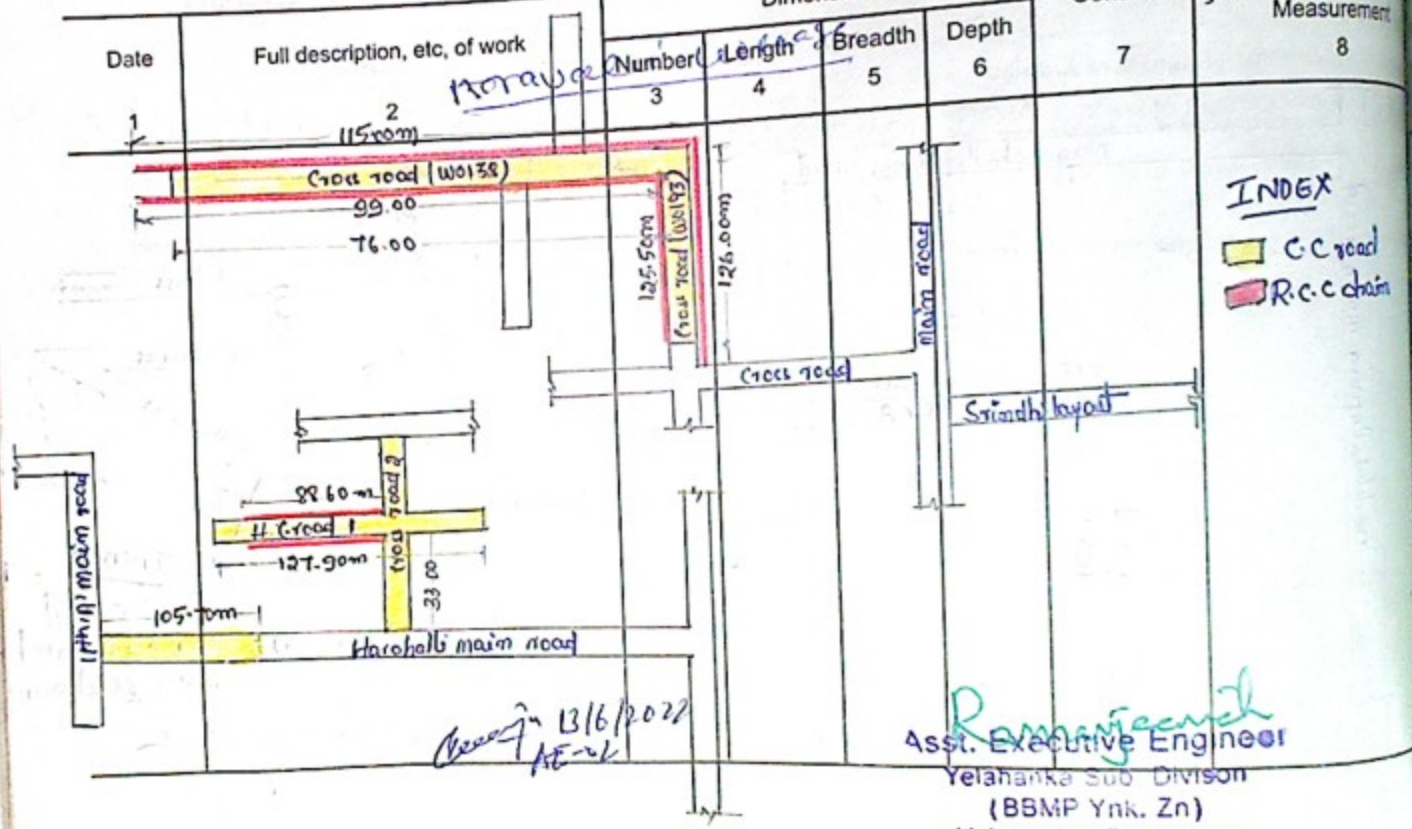

Measured
13/6/2022
AE-2

Asst. Executive Engineer
Yelahanka Sub Division
(BBMP Ynk. Zn)
Yelahanka, Bangalore